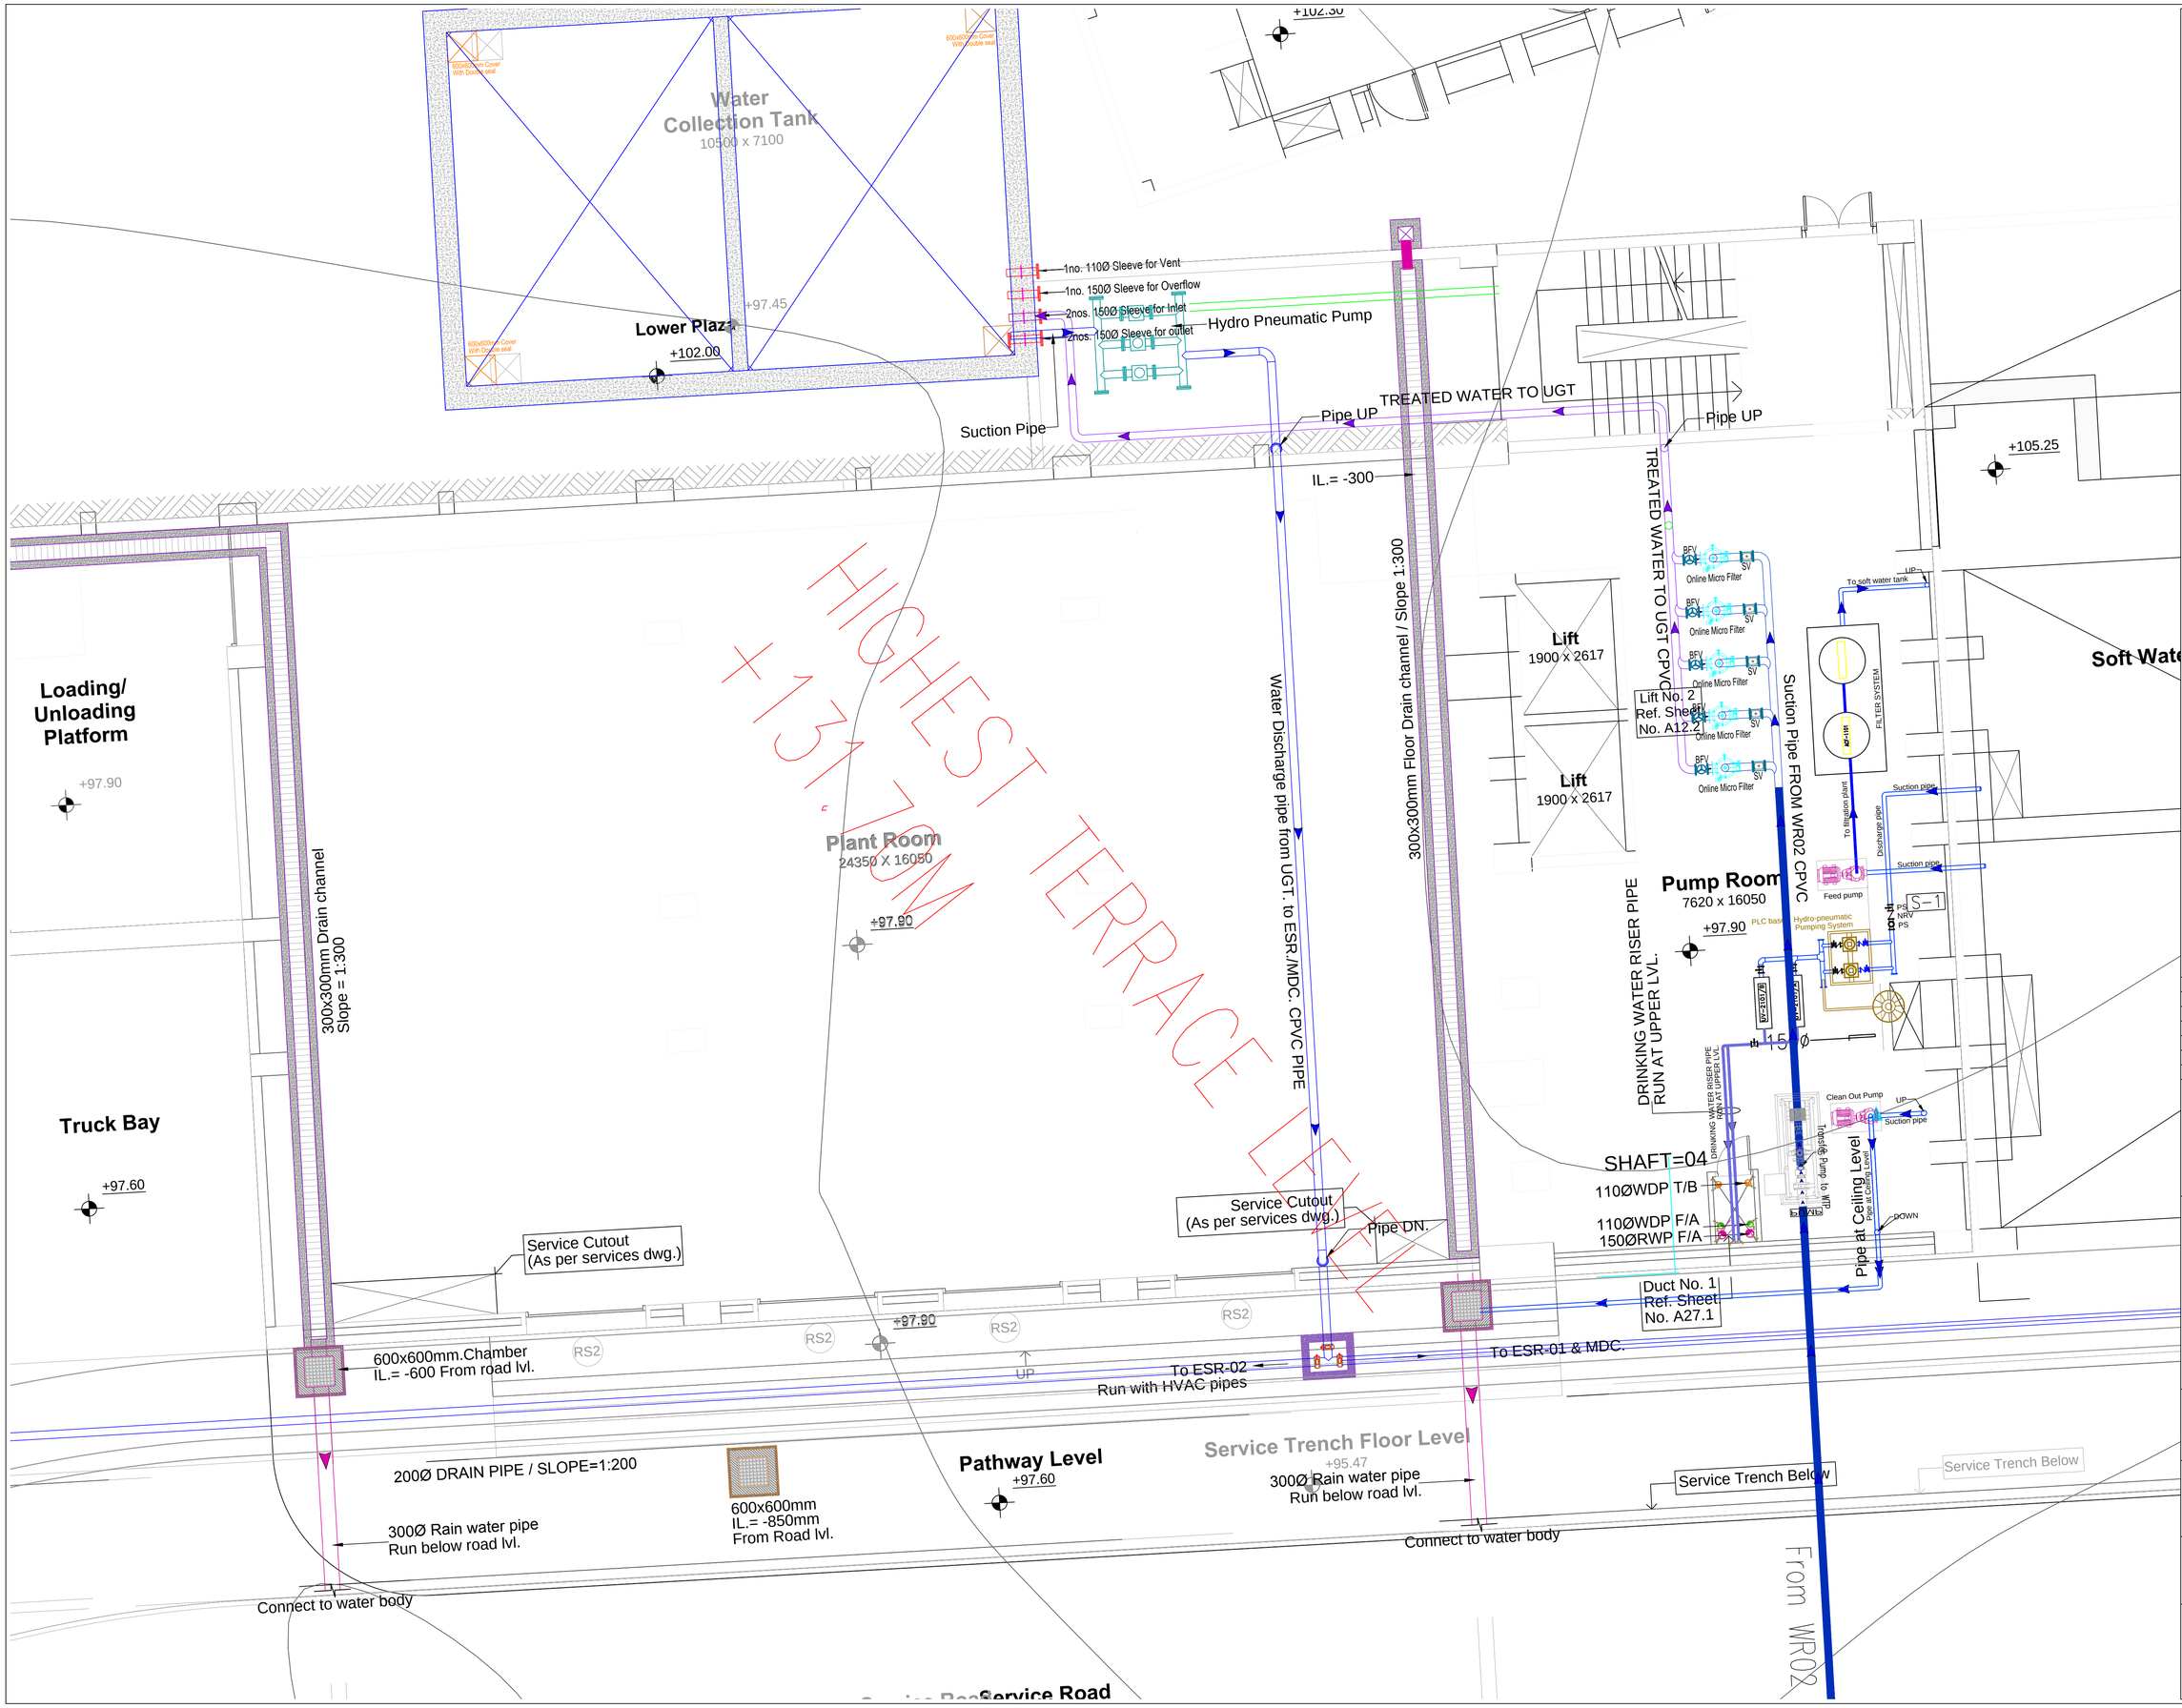

NOTE :-

PIPE SIZE AS PER WATER SUPPLY SCHEMATIC DIAGRAM

FOR GFC

No.	Date.	Remarks.
Revisions		

Date	Prints	Issued to	Date	Prints	Issued to
Distribution of Prints					

Key Plan

Consultants

○ **Structural Consultants**
DUCON CONSULTANTS
Ph. No : +91-79-4007 3196

● **Services Consultants**
JHAVERI ASSOCIATES
Ph. No: +91-79-2682 2828

○ **Landscape Consultants**
EARTHSCAPES CONSULTANTS
Ph.No: +91-79-4002 8544

○ **Road Consultants**
ARHMM INFRA CONSULTANTS

Project

DEVELOPEMENT OF PERMANENT CAMPUS OF IIM-UDAIPUR

Title

PLANT ROOM ARRANGEMENT LAYOUT

Dealt :	AVP	Drawing No.
Checked :	SD	IIMU(1)-MP-PR-P.01
Scale :	NTS	Serial No.
Date :	26/08/16	WS-01.F

VASTU SHILPA CONSULTANTS
Architects I Planners I Urban Designers

'Sangath', Thaltej Road, Ahmedabad - 380054
Phone: 079 - 27454537 Fax: 079 - 27452006
www.sangath.org e-mail: **vsc@sangath.org**